


WATERPROOFING AND WET AREAS TO COMPLY
WITH NCC HP 10.2 OR AS3740
NOTE: SURFACE FINISHES MUST GRADE
TO EVERY FLOOR WASTE IN A WET AREA.

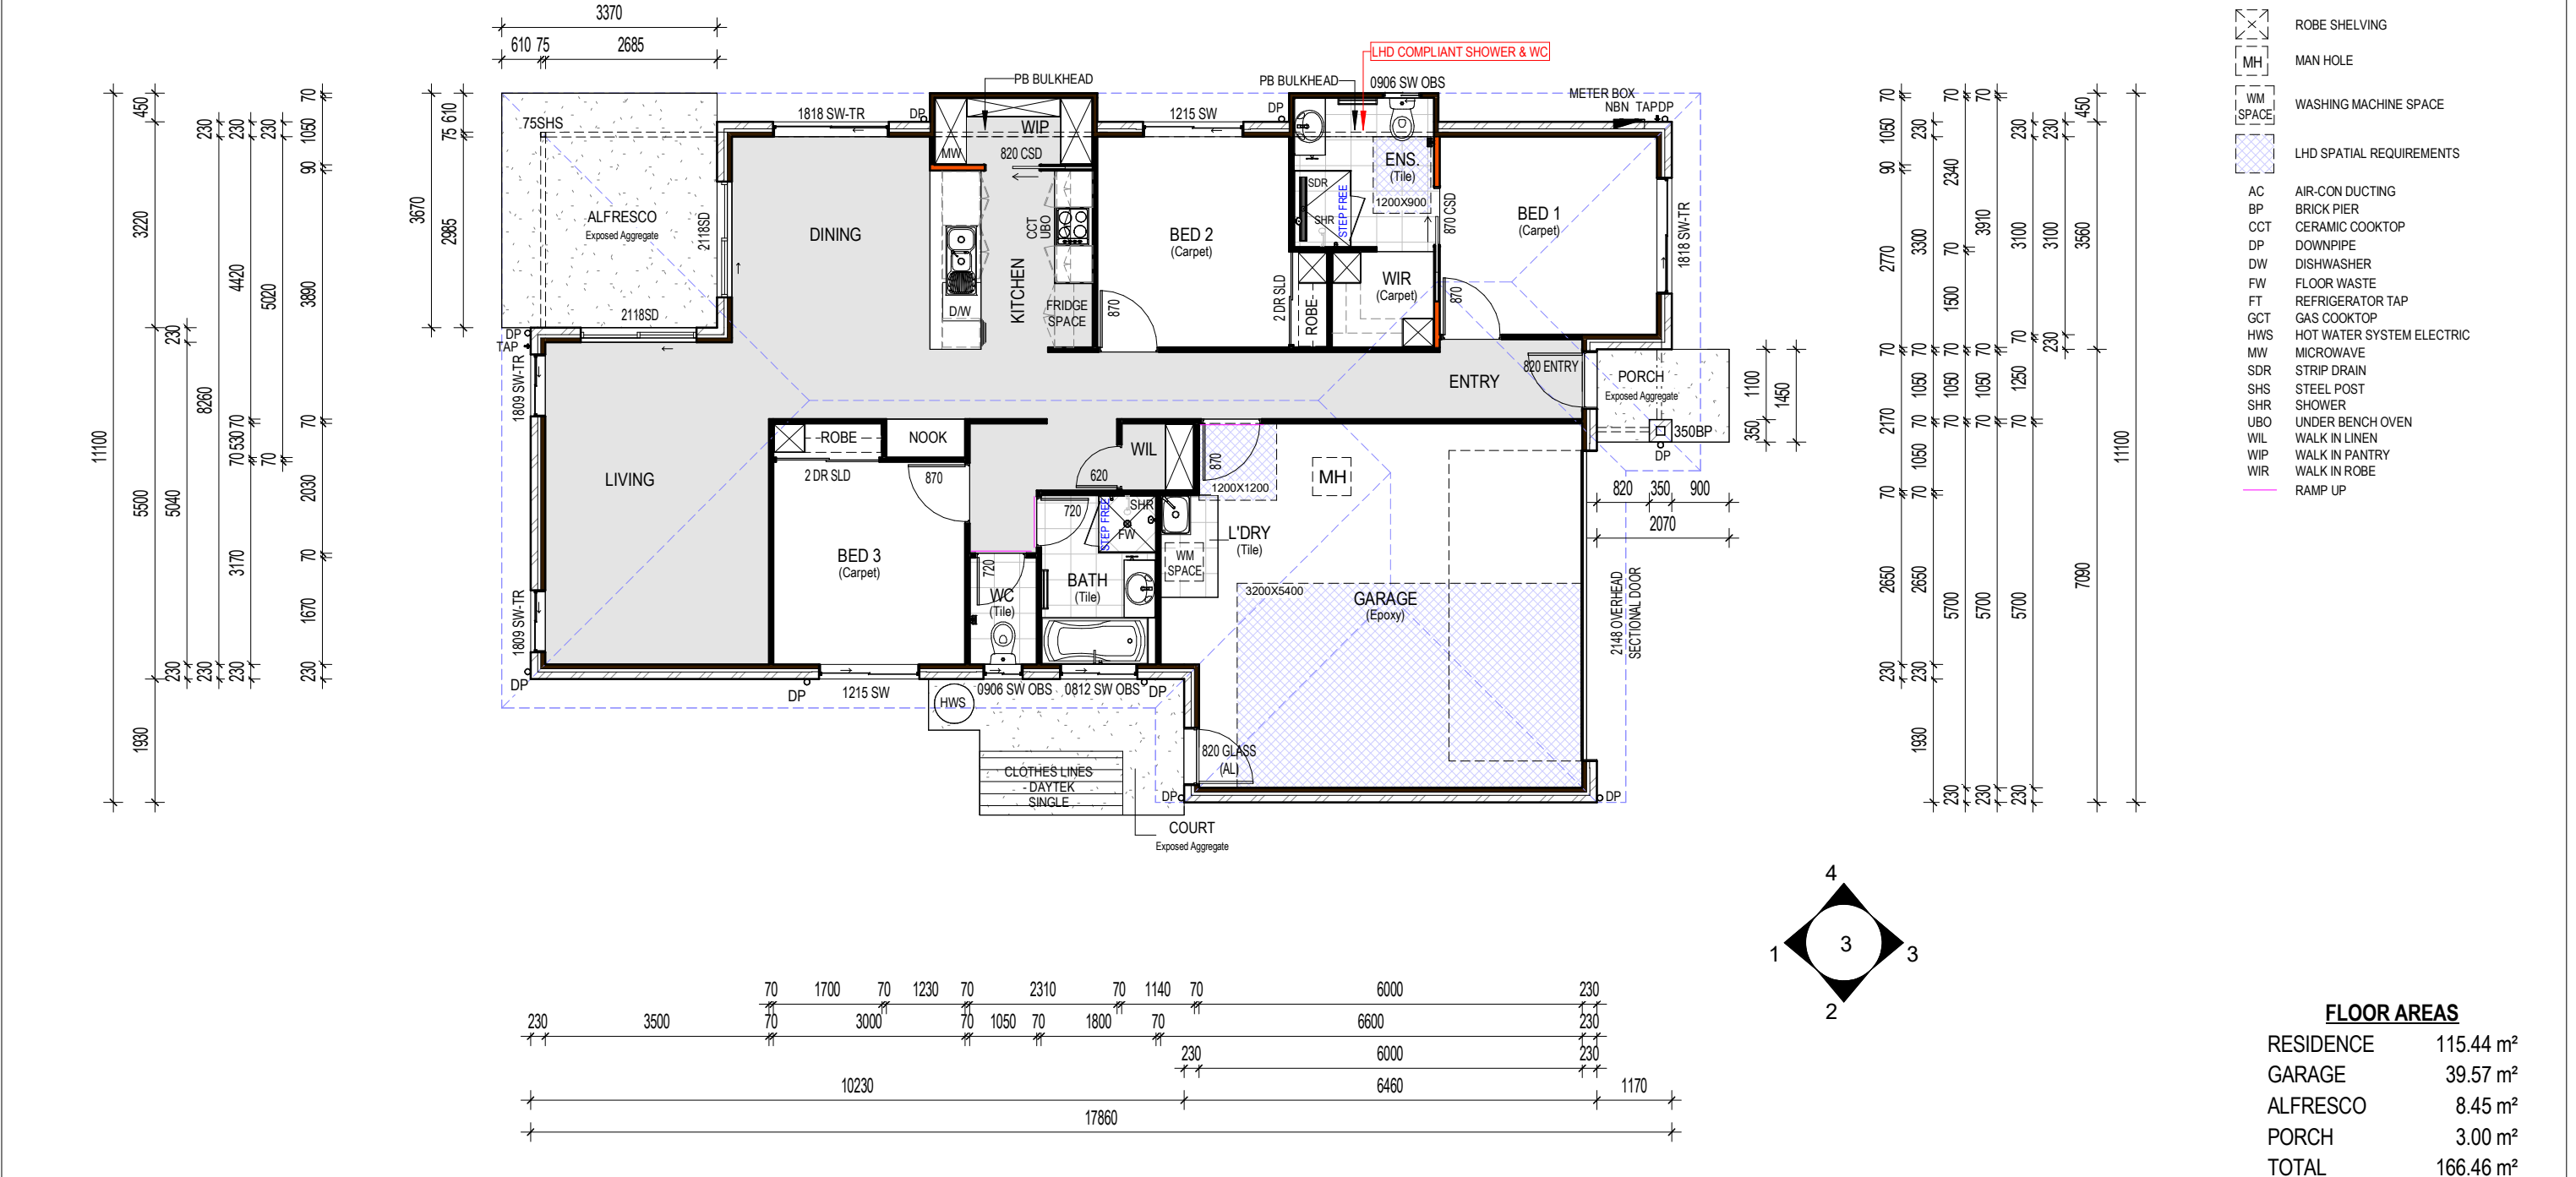

- LEGEND**
- 70MM STUD
 - 90MM STUD
 - 130MM WALL. 70 STUD
 - 60MM NRG GREENBOARD
 - 150MM WALL. 90 STUD 60MM NRG GREENBOARD
 - 190 BLOCK WALL
 - 230 BRICK VENEER 70MM STUD
 - 250 BRICK VENEER 90MM STUD
 - 170 HEBEL WALL 70MM STUD+ 25MM BATTEN+75MM HEBEL RENDERED
 - 190 HEBEL WALL 90MM STUD+ 25MM BATTEN+75MM HEBEL RENDERED

- ROBE SHELVING
- MAN HOLE
- WASHING MACHINE SPACE
- LHD SPATIAL REQUIREMENTS
- AC AIR-CON DUCTING
- BP BRICK PIER
- CCT CERAMIC COOKTOP
- DP DOWNPIPE
- DW DISHWASHER
- FW FLOOR WASTE
- FT REFRIGERATOR TAP
- GCT GAS COOKTOP
- HWS HOT WATER SYSTEM ELECTRIC
- MW MICROWAVE
- SDR STRIP DRAIN
- SHS STEEL POST
- SHR SHOWER
- UBO UNDER BENCH OVEN
- WIL WALK IN LINEN
- WIP WALK IN PANTRY
- WIR WALK IN ROBE
- RAMP UP

FLOOR AREAS	
RESIDENCE	115.44 m²
GARAGE	39.57 m²
ALFRESCO	8.45 m²
PORCH	3.00 m²
TOTAL	166.46 m²

WALL PLY SHEETING DETAILS REFER TO SHEET 8
& CABINETRY ELEVATIONS FOR ROOM LOCATION

2

FLOOR PLAN

BUILDER
INTEGRALE HOMES PTY LTD
P.O. Box 3460 Caloundra BC 4551
THIS DRAWING IS COPYRIGHT & REMAINS THE PROPERTY OF
INTEGRALE HOMES PTY LTD
IT CANNOT BE COPIED, ALTERED OR REPRODUCED IN ANY
FORM WITHOUT WRITTEN APPROVAL

REV	DESCRIPTION	INITIAL	DATE

NOTE:
PLAN DETAILS ARE INDICATIVE ONLY. BUILDING
CONTRACT INCLUSIONS ARE TO BE CONFIRMED.

CONTRACTOR MUST VERIFY ALL DIMENSIONS AND
LEVELS AT THE JOB PRIOR TO COMMENCING ANY
WORK OR MAKING ANY SHOP DRAWINGS.

DO NOT SCALE DRAWINGS.
ALWAYS USE WRITTEN DIMENSIONS.



**INTEGRALE
HOMES**


JOB		CLIENT:
		DESIGN TYPE: BELLEVUE 166
DRAWN: 0		FACADE: TRADITIONAL
DATE: 0		DRAWING NO:
SCALE: 1:100		PROJECT - 2
SALES:		
ESTIMATOR:		
REVISION:		

NOTE:
FOAM INFILLS OVER WINDOWS & DOORS IF RENDERED
FC PAINTED INFILLS OVER WINDOWS AND DOORS IF
FACEBRICK (UNLESS NOTED)


VERTICAL CONSTRUCTION JOINTS TO BE CONSTRUCTED
IN ACCORDANCE WITH BCA VOLUME 2 3.3.1.8.

BRACING SYSTEM DESIGNED IN ACCORDANCE WITH AS 1684.2,
AS 1684.3, AS/NZS 4600, NASH STANDARD OR AS 3700
AS APPROPRIATE TO THE MATERIALS BEING USED.


ELEVATION 1
1 : 100

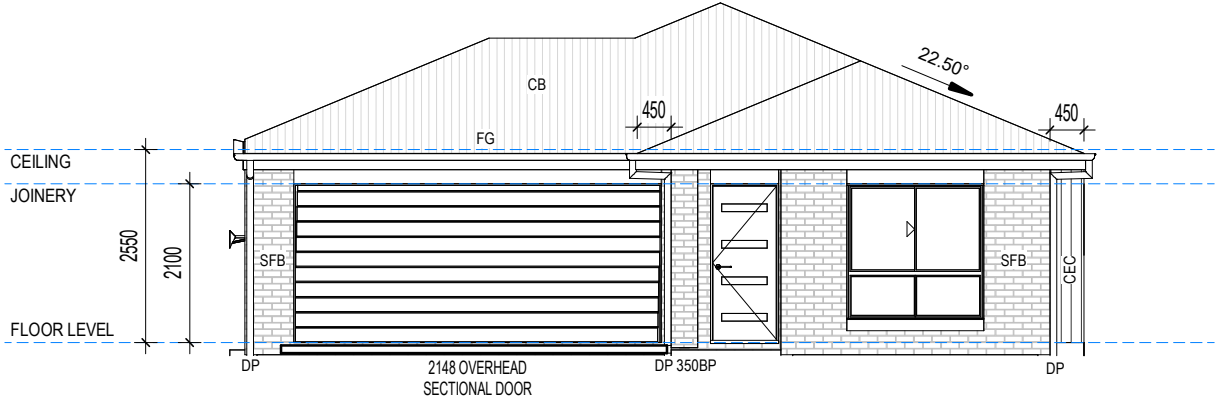


ELEVATION 2
1 : 100

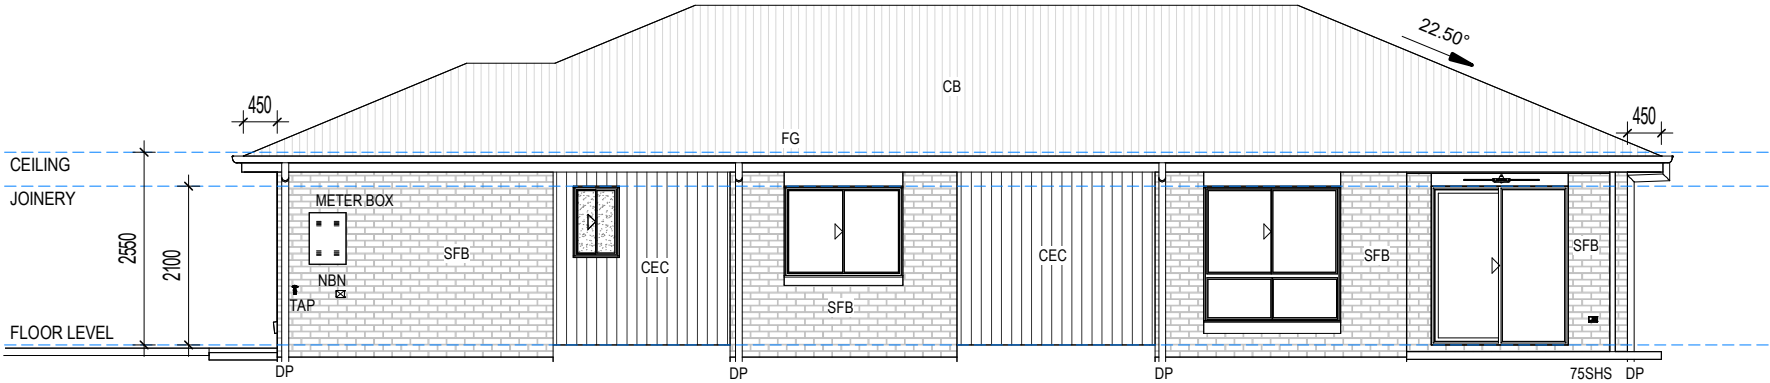

ELEVATION 3
1 : 100

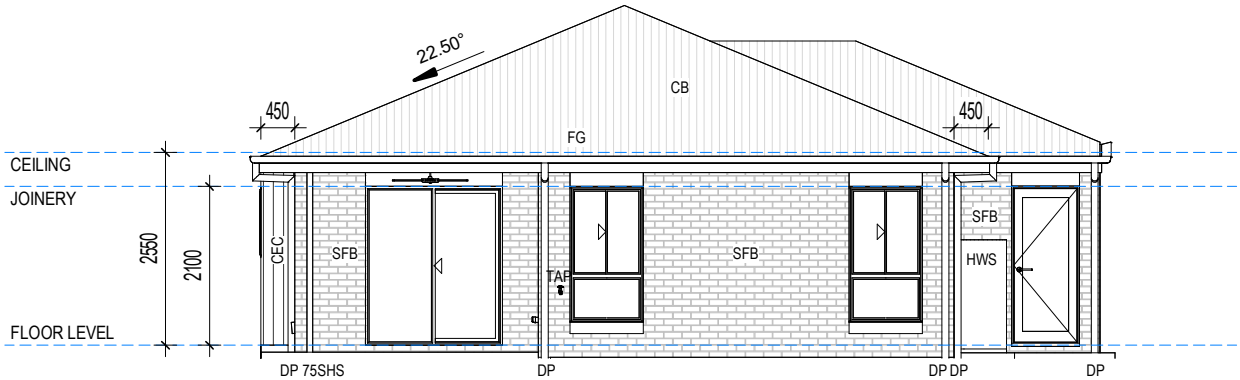

ELEVATION 4
1 : 100

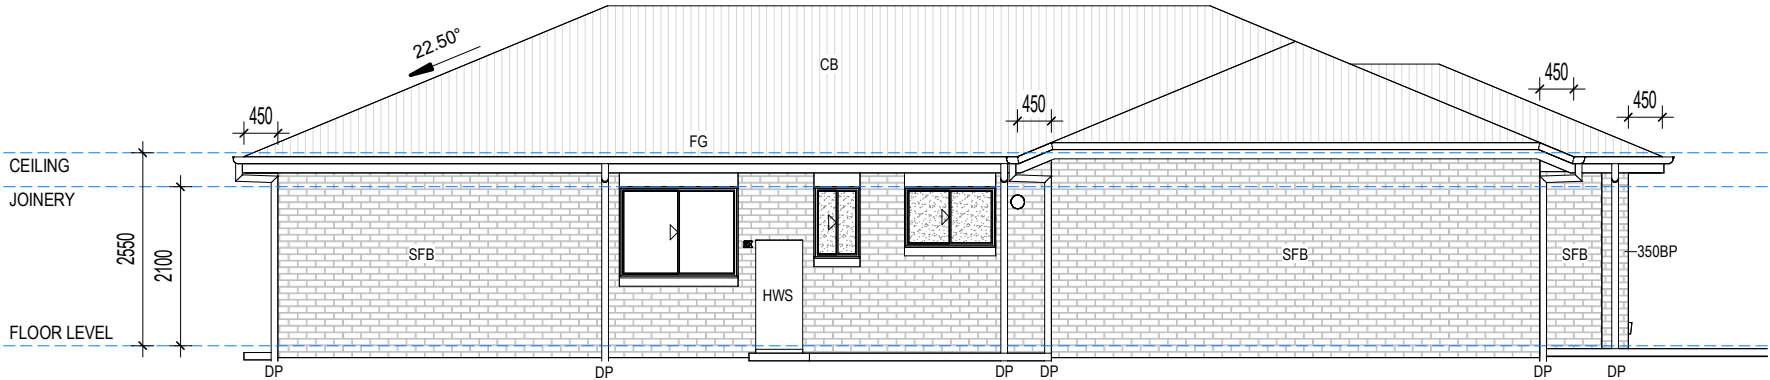

LEGEND	
75SHS	75 STEEL POST TO ENG DETAILS
350BP	350 x 350 BRICK PIER
CB	SELECTED COLORBOND ROOF SHEETING
CEC	CEMINTEL EDGE CLADDING CSR
DP	PVC DOWNPIPES
FG	COLORBOND FASCIA AND GUTTER
SFB	SELECTED FACE BRICK

REV	DESCRIPTION	INITIAL	DATE

NOTE:
PLAN DETAILS ARE INDICATIVE ONLY. BUILDING
CONTRACT INCLUSIONS ARE TO BE CONFIRMED.

CONTRACTOR MUST VERIFY ALL DIMENSIONS AND
LEVELS AT THE JOB PRIOR TO COMMENCING ANY
WORK OR MAKING ANY SHOP DRAWINGS.

DO NOT SCALE DRAWINGS.
ALWAYS USE WRITTEN DIMENSIONS.



JOB	
DRAWN: 0	SALES:
DATE: 0	ESTIMATOR:
SCALE: 1 : 100	REVISION:

CLIENT:	
DESIGN TYPE:	BELLEVUE 166
FACADE:	TRADITIONAL
DRAWING NO:	PROJECT - 3

3


ELEVATIONS

BUILDER
INTEGRALE HOMES PTY LTD
P.O. Box 3460 Caloundra BC 4551
THIS DRAWING IS COPYRIGHT & REMAINS THE PROPERTY OF
INTEGRALE HOMES PTY LTD
IT CANNOT BE COPIED, ALTERED OR REPRODUCED IN ANY
FORM WITHOUT WRITTEN APPROVAL

ELECTRICAL LEGEND:

- WALL STAIR LIGHT
- CEILING MOUNTED LIGHT POINT
- UPDOWN LIGHT
- DOWN LIGHT POINT
- DOWN LIGHT LED
- PENDANT LIGHT
- BATTEN HOLDER ONLY
- JUNCTION BOX FUTURE LIGHT POINT
- SPOTLIGHT DOUBLE
- SPOTLIGHT SINGLE
- WALL MOUNTED LIGHT POINT
- 4 BLADE CEILING MOUNTED FAN WITH LIGHT
- 4 BLADE CEILING MOUNTED FAN
- 3 BLADE CEILING MOUNTED FAN WITH LIGHT
- 3 BLADE CEILING MOUNTED FAN
- SINGLE LED BATTEN LIGHT POINT
- EXHAUST/LIGHT/HEATER COMBINATION
- SINGLE POWER POINT
- DOUBLE POWER POINT
- EX. WEATHERPROOF SINGLE POWER POINT
- EX. WEATHERPROOF DOUBLE POWER POINT
- EXHAUST FAN
- EXHAUST FAN WITH LIGHT
- SMOKE DETECTOR
- DUCTED HEATING OUTLET (GUIDE ONLY)
- MANHOLE (CEILING ACCESS POINT)
- ELECTRICAL METERBOARD
- TELEVISION POINT
- PHONE / DATA POINT (NBN)
- NBN PATCH PANEL
- DIMMER SWITCH
- FRIDGE POINT
- DISHWASHER POINT
- MICROWAVE POINT
- RANGHOOD POINT
- ISOLATION SWITCH
- 2 WAY SWITCH
- 3 WAY SWITCH
- POOL LIGHT

- NOTE:
- PROVIDE PERMANENT CONNECTION TO OVEN.
 - PROVIDE HARDWIRE CONNECTION WITH ISOLATION SWITCH TO ALL A/C OUTDOOR UNITS.
 - ALL GPOS 300MM ABOVE FLOOR & 150MM ABOVE BENCHES, UNLESS NOTED.

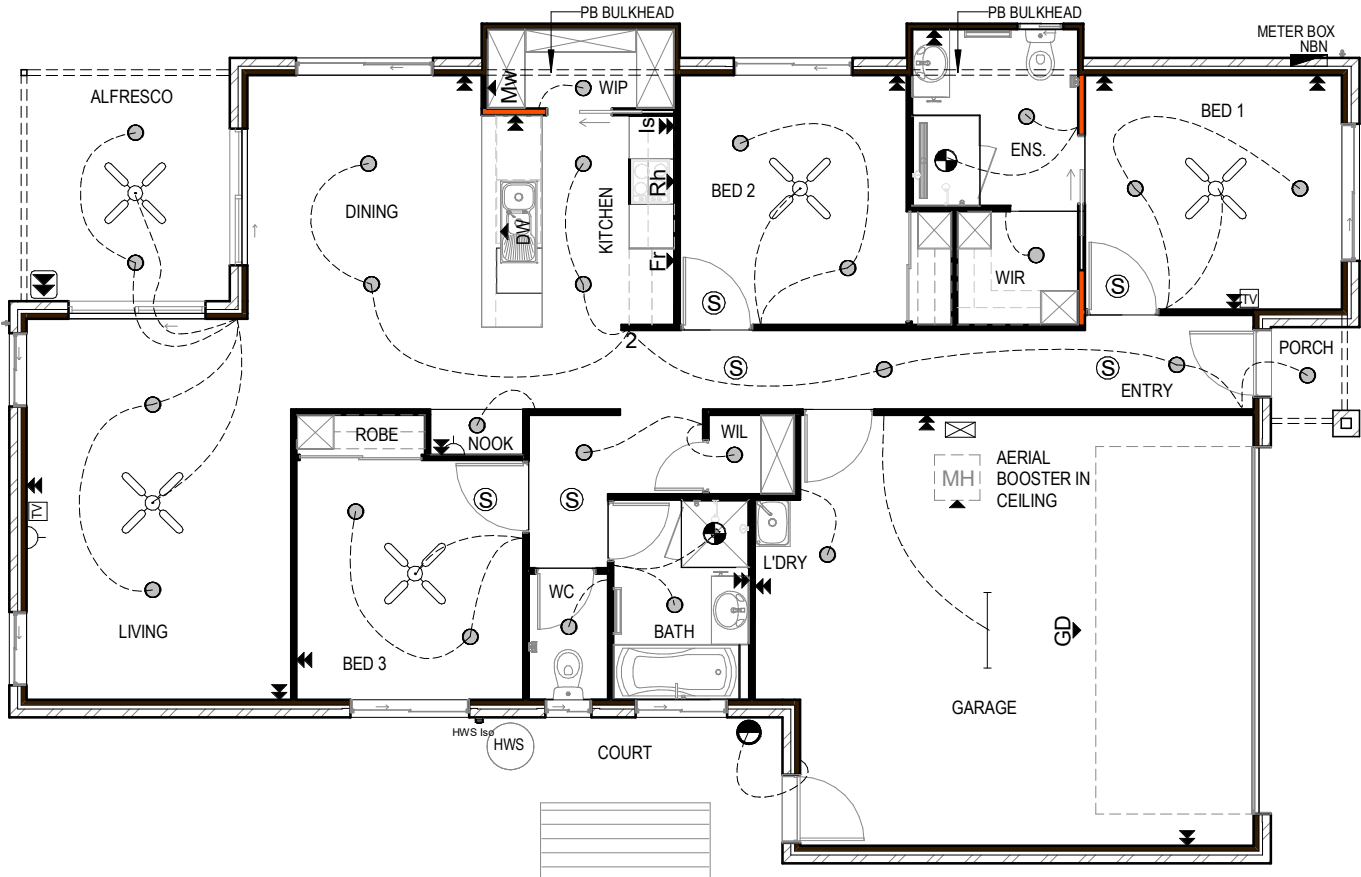

ELECTRICAL FIXTURES	
Description	Count
2 way switch	1
Ceiling exhaust fan	2
Ceiling mounted fan	5
Double GPO	15
Double GPO with Isolation switch	1
Down Light LED	26
External Double GPO	1
HWS Iso	1
NBN patch panel	1

ELECTRICAL FIXTURES	
Description	Count
Phone/Data point	2
Single GPO for Aerial Booster	1
Single GPO for Dishwasher	1
Single GPO for Fridge	1
Single GPO for Garage Door	1
Single GPO for Microwave	1
Single GPO for Rangehood	1
Single LED Batten light	1
Smoke alarm	6
TV point	2
Wall mounted light point(Bunker)	1

RANGEHOOD & EXHAUST FANS TO BE DUCTED TO EXTERNAL AIR.

5

ELECTRICAL

BUILDER

INTEGRALE HOMES PTY LTD

P.O. Box 3460 Caloundra BC 4551

THIS DRAWING IS COPYRIGHT & REMAINS THE PROPERTY OF

INTEGRALE HOMES PTY LTD

IT CANNOT BE COPIED, ALTERED OR REPRODUCED IN ANY

FORM WITHOUT WRITTEN APPROVAL

REV	DESCRIPTION	INITIAL	DATE


NOTE:
PLAN DETAILS ARE INDICATIVE ONLY. BUILDING CONTRACT INCLUSIONS ARE TO BE CONFIRMED.

CONTRACTOR MUST VERIFY ALL DIMENSIONS AND LEVELS AT THE JOB PRIOR TO COMMENCING ANY WORK OR MAKING ANY SHOP DRAWINGS.

DO NOT SCALE DRAWINGS.
ALWAYS USE WRITTEN DIMENSIONS.


INTEGRALE
HOMES

JOB		CLIENT:
		DESIGN TYPE: BELLEVUE 166
DRAWN: 0	SALES:	FACADE: TRADITIONAL
DATE: 0	ESTIMATOR:	DRAWING NO:
SCALE: 1 : 100	REVISION:	PROJECT . 5

 








9

PLOT DATE: 2/10/2024 12:29:45 PM FILE NAME: Y:\AA-DRAFTING\STANDARD PLANS\002 SINGLE STOREY STANDARD PLANS\BELLEVUE\NCC 22\BELLEVUE 166\BELLEVUE 166 BRICK TRAD.rvt

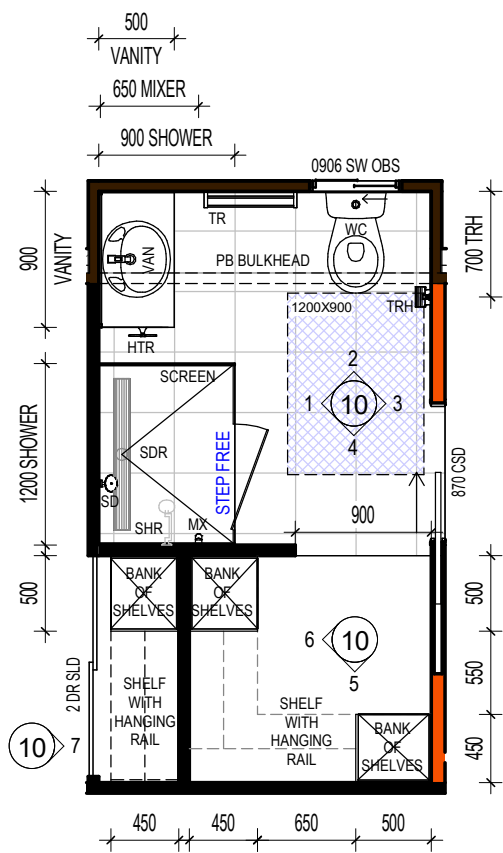

ENSUITE, WIR & ROBE
1 : 50

LHD COMPLIANT SHOWER & WC

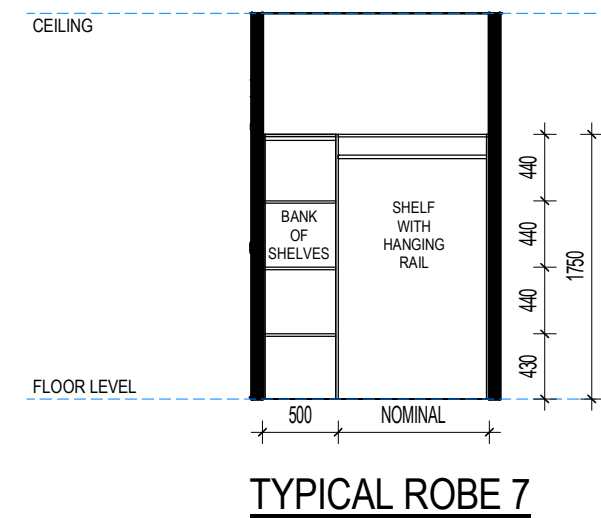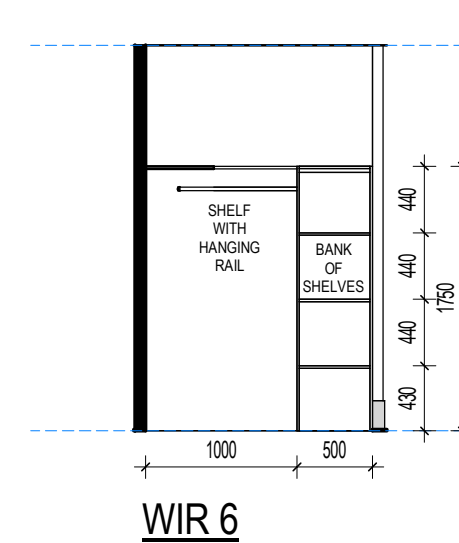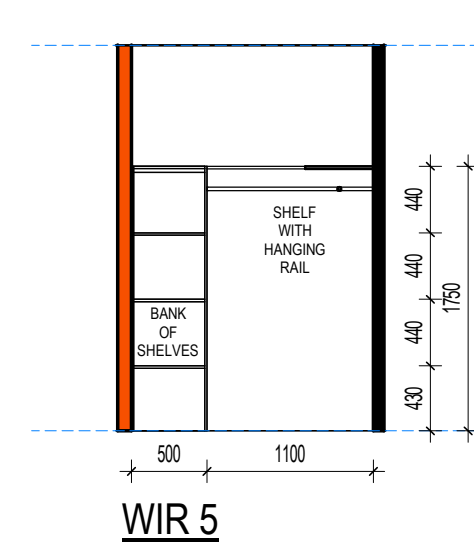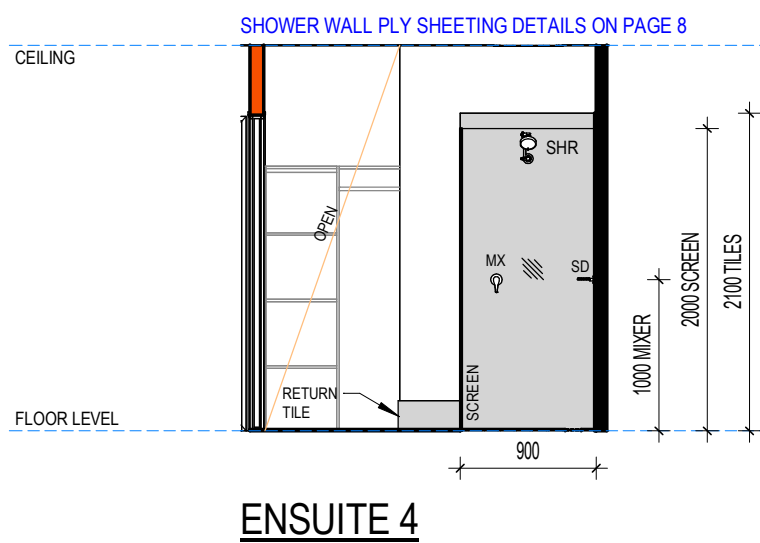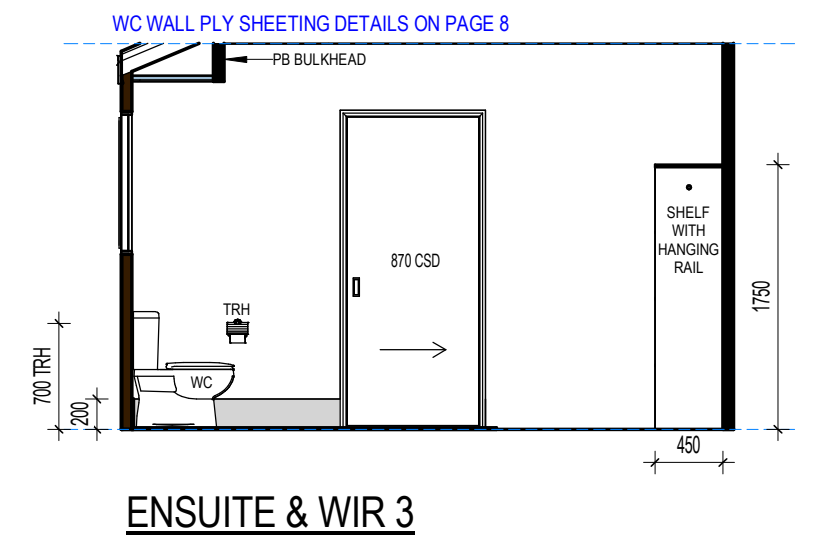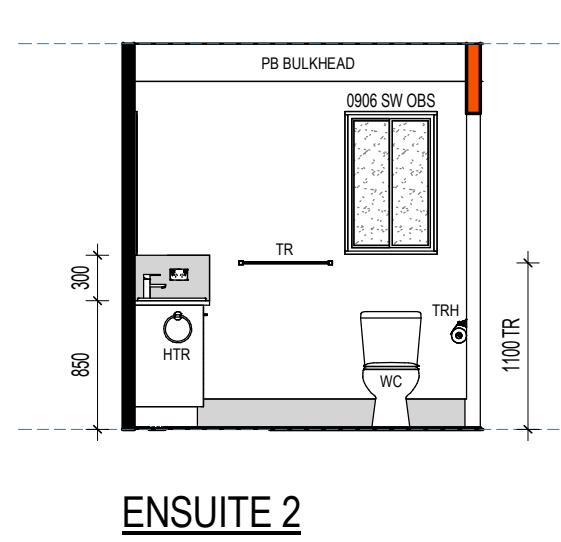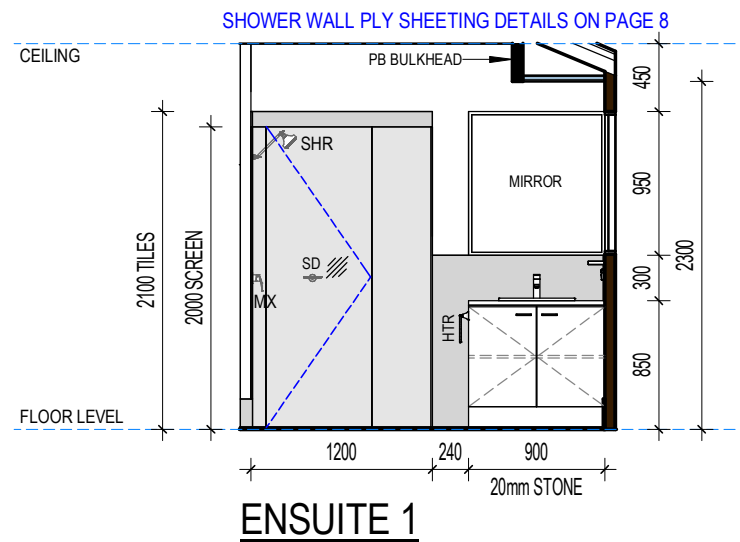

CABINETRY DIMENSIONS ARE APPROXIMATE ONLY AND MAY VARY DUE TO SELECTED APPLIANCES FIXTURES AND FITTINGS

10
CABINETRY

BUILDER
INTEGRALE HOMES PTY LTD
P.O. Box 3460 Caloundra BC 4551
THIS DRAWING IS COPYRIGHT & REMAINS THE PROPERTY OF
INTEGRALE HOMES PTY LTD
IT CANNOT BE COPIED, ALTERED OR REPRODUCED IN ANY
FORM WITHOUT WRITTEN APPROVAL

REV	DESCRIPTION	INITIAL	DATE


NOTE:
PLAN DETAILS ARE INDICATIVE ONLY. BUILDING
CONTRACT INCLUSIONS ARE TO BE CONFIRMED.

CONTRACTOR MUST VERIFY ALL DIMENSIONS AND
LEVELS AT THE JOB PRIOR TO COMMENCING ANY
WORK OR MAKING ANY SHOP DRAWINGS.

DO NOT SCALE DRAWINGS.
ALWAYS USE WRITTEN DIMENSIONS.



JOB		CLIENT:
DRAWN: 0		DESIGN TYPE: BELLEVUE 166
DATE: 0		FACADE: TRADITIONAL
SCALE: 1 : 50		DRAWING NO: PROJECT - 10
SALES:		
ESTIMATOR:		
REVISION:		

 

1 1
CABINETRY

[illegible]

JOB		CLIENT:
		DESIGN TYPE: BELLEVUE 166
DRAWN: -	SALES:	FACADE: TRADITIONAL
DATE: 0	ESTIMATOR:	DRAWING NO: PROJECT .11
SCALE: 1 : 50	REVISION:	